REVISIONS				
ZONE	REV	DESCRIPTION	DATE	APPROVED
VA	A	ISSUED FOR APPROVAL	10-08-07	APPROVED
VA	A	ISSUED FOR CONSTRUCTION	10-09-07	MCALLISTER

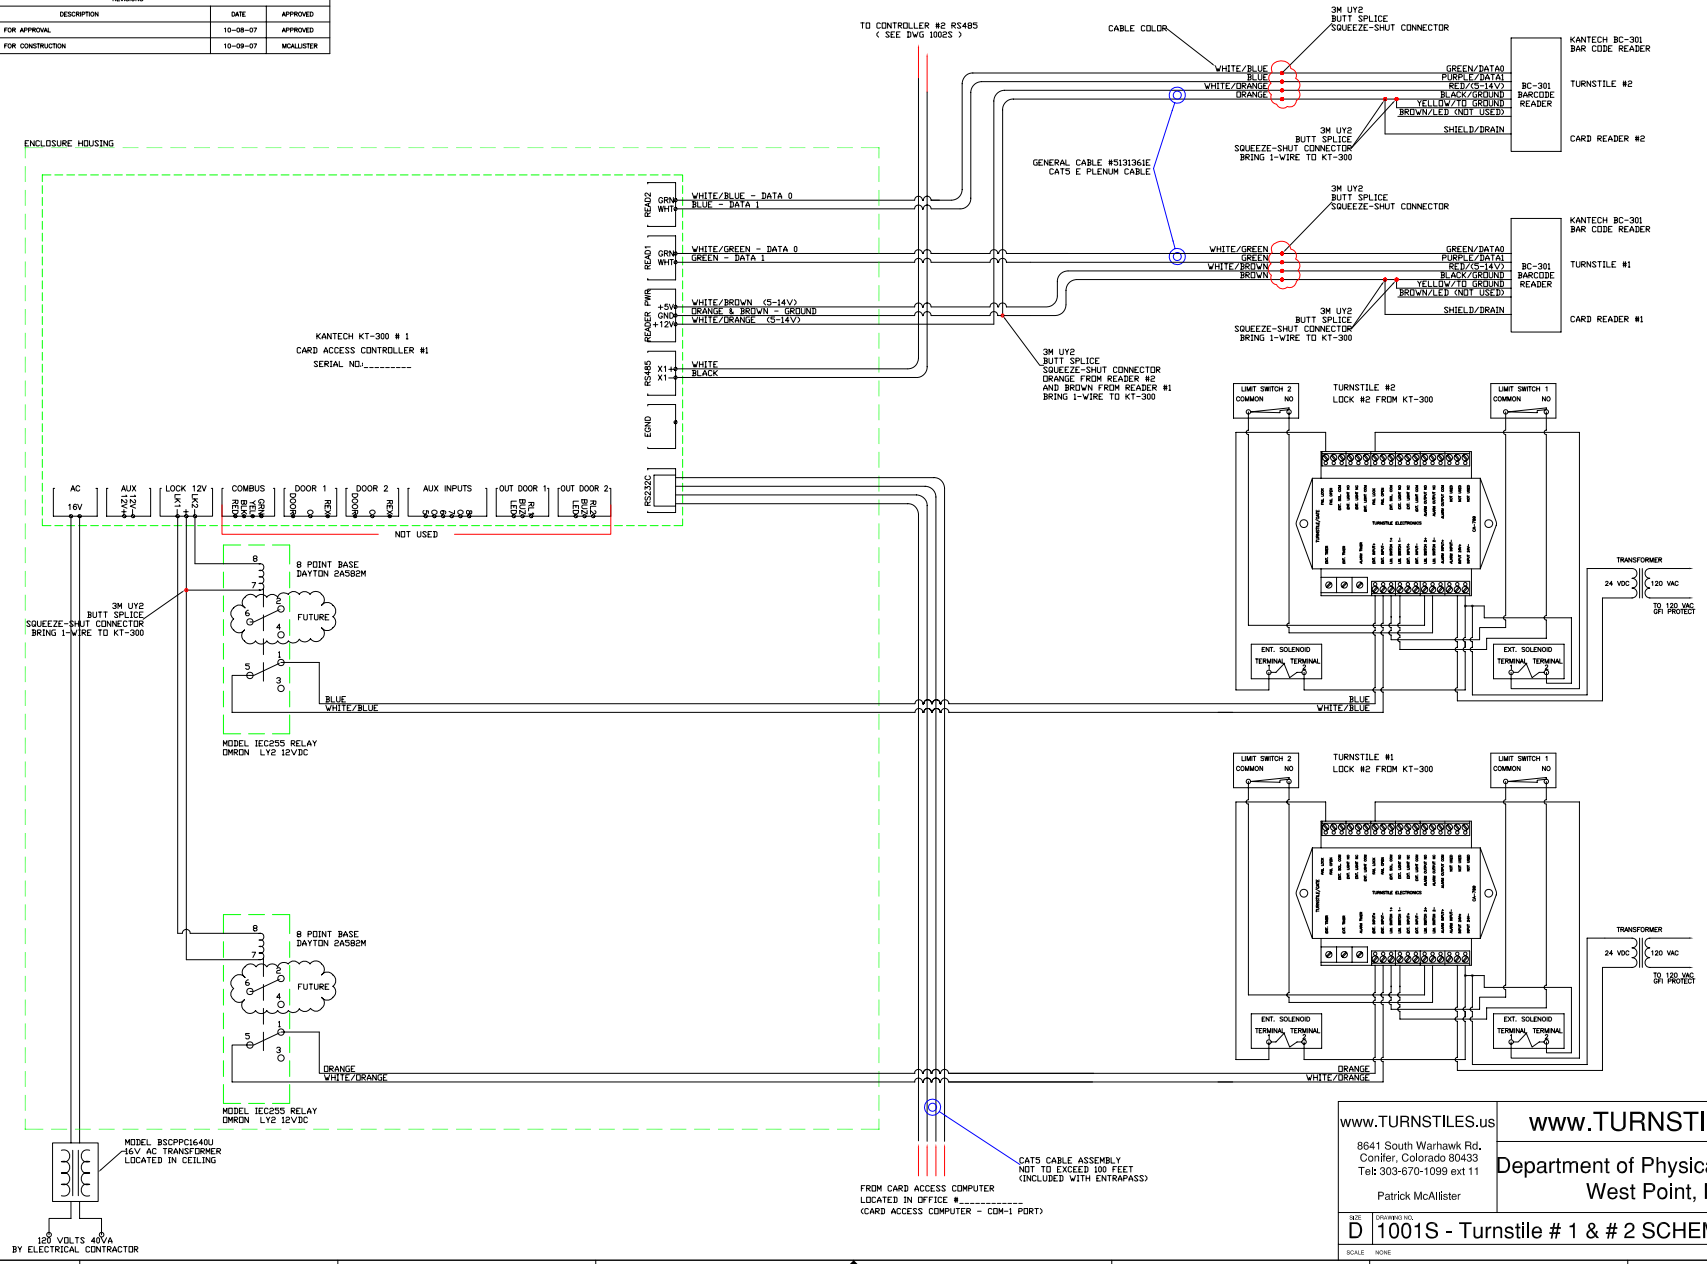

www.TURNSTILES.us
8641 South Warhawk Rd.
Conifer, Colorado 80433
Tel: 303-670-1099 ext 11
Patrick McAllister

www.TURNSTILES.us

Department of Physical Education
West Point, NY

SIZE	DRAWING NO.	REV
D	1001S - Turnstile # 1 & # 2 SCHEMATIC	A

SCALE NONE SHEET 1 OF 1