REVISIONS				
ZONE	REV	DESCRIPTION	DATE	APPROVED
VA	A	ISSUED FOR APPROVAL	10-08-07	APPROVED
VA	A	ISSUED FOR CONSTRUCTION	10-09-07	MCALLISTER

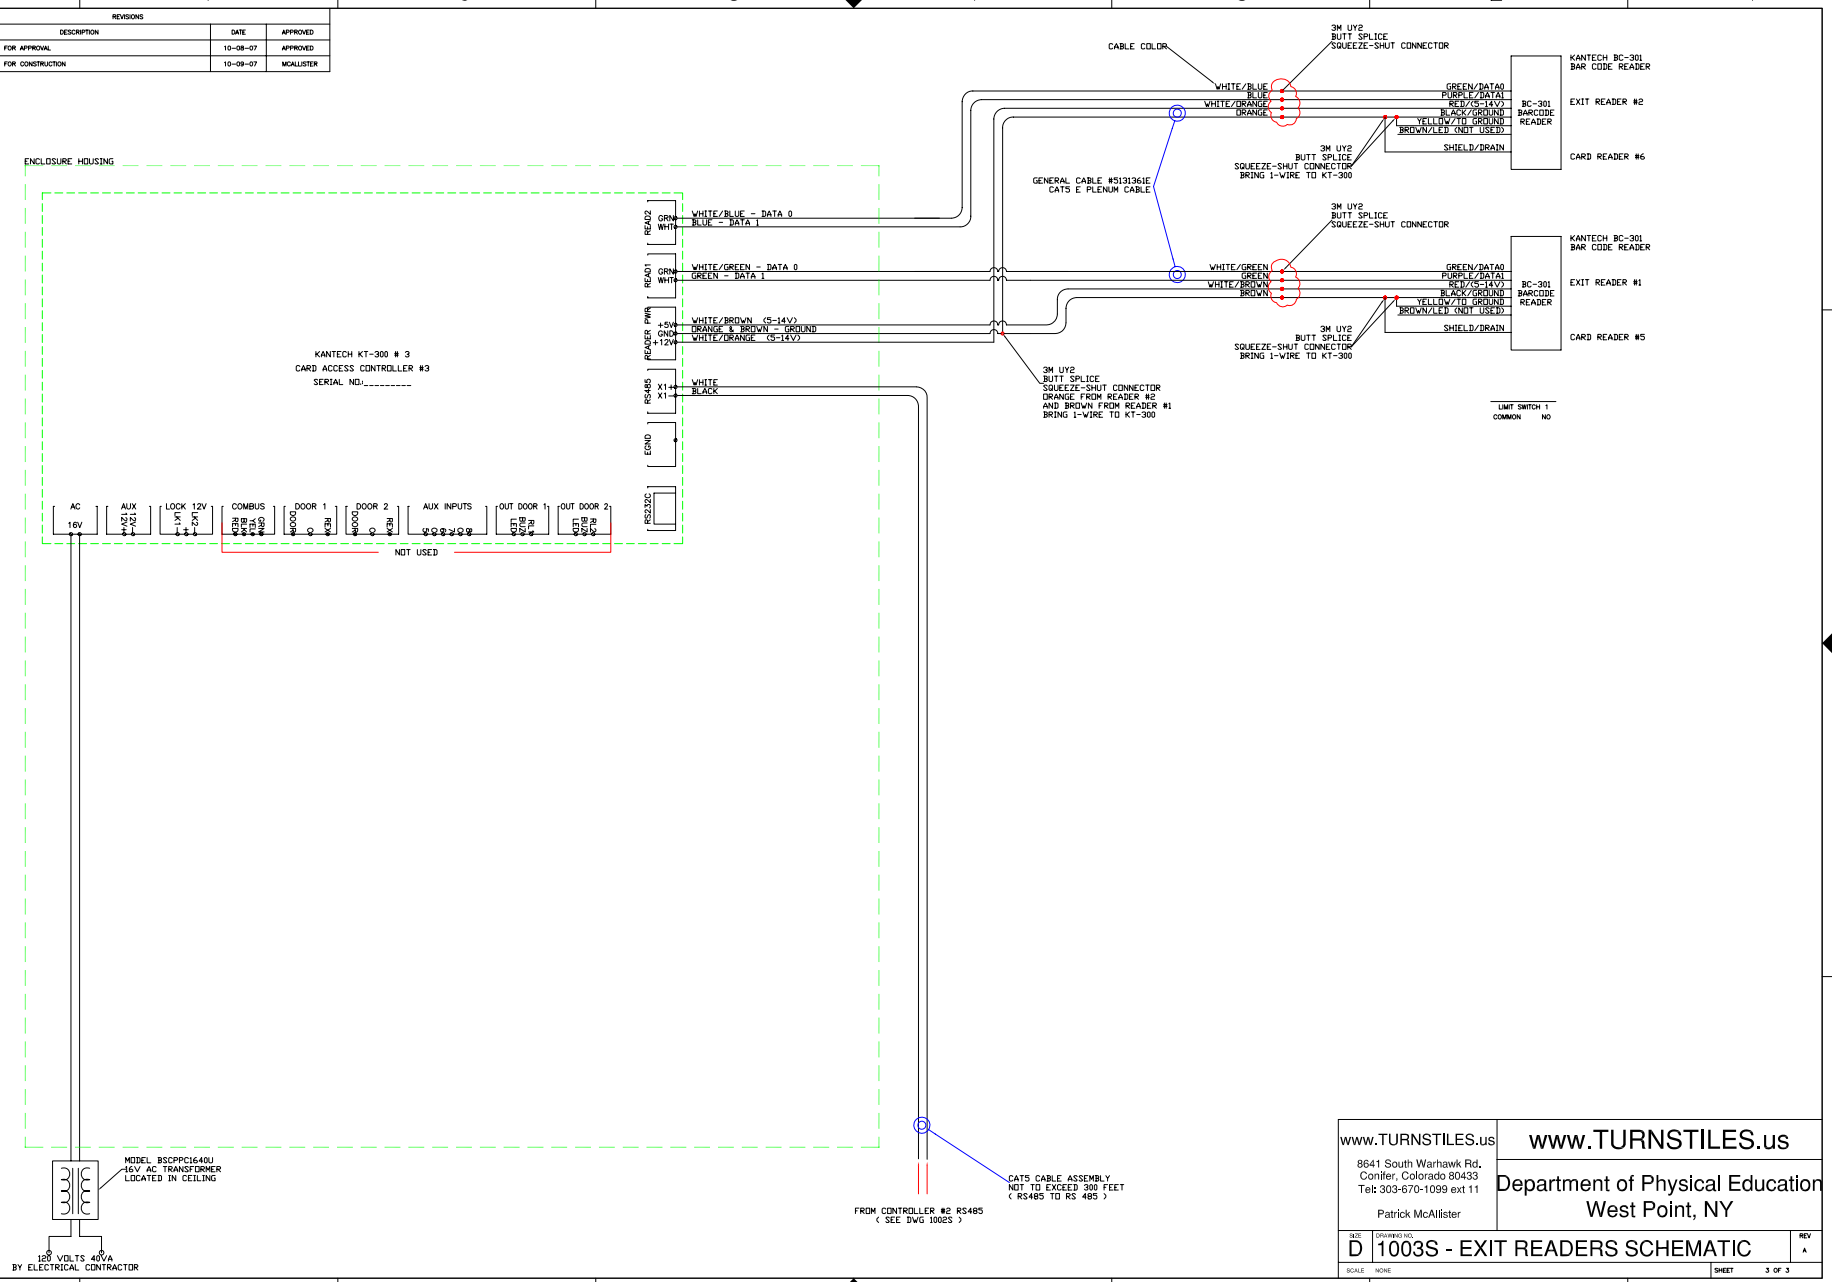

www.TURNSTILES.us

8641 South Warhawk Rd.
Conifer, Colorado 80433
Tel: 303-670-1099 ext 11

Patrick McAllister

www.TURNSTILES.us

Department of Physical Education
West Point, NY

SIZE D | DRAWING NO. 1003S - EXIT READERS SCHEMATIC | REV A

SCALE NONE | SHEET 3 OF 3